Permit #F00149920

FilmL.A., Inc.
6255 W Sunset Blvd, 12th Floor
Hollywood, CA 90028
t: (213)977-8600 - f: (213)977-8601
www.filmla.com

Summary Information

Permit No: F00149920 **Type of Permit:** FILMING **Release Date:** 03/22/2019

Production Company ABC STUDIOS

Insured Company Name ABC STUDIOS

Contact Phone No. 1 818-460-7777
Contact Phone No. 2
Fax
Address 500 S BUENA VISTA ST
BURBANK, California 91521

Production Title UNTITLED HANNAH SIMONE PROJECT

Type of Production TV Pilot -1

Producer Caroline James

Director Todd Holland

1st AD Susan Hellman

Production Manager Stacy Gold

FilmL.A. Coordinator Cody Penwell

Location Manager Rob Gibson
Primary Phone Mobile - 818.465.2071
Secondary Phone

Location Assistant n/a n/a
Primary Phone Mobile - 661.388.1712
Secondary Phone

Fees

Posting 1800	$414.00
Posting Max	$552.00
Notification Charge	$170.00
FILMLA NON-REFUNDABLE FILM APPLICATION FEE	$685.00
LA CITY LANE AND STREET CLOSURE FEE	$312.00
LA CITY FIRE DEPARTMENT SPOT CHECK SURCHARGE	$85.00
FILMLA MONITOR FEES	$256.00
FILMLA MONITOR FEES OVERTIME	$192.00
FILMLA MONITOR FEES - DOUBLE TIME	$128.00

Total Permit Fee $2,794.00

Number of Locations 4

NOT A PERMIT

Permit #F00149920

FilmL.A., Inc.
6255 W Sunset Blvd, 12th Floor
Hollywood, CA 90028
t: (213)977-8600 - f: (213)977-8601
www.filmla.com

Summary Information — Location

Permit Number	F00149920	**Location Manager**	Rob Gibson
Production Company	ABC STUDIOS	Primary Phone	Mobile - 818.465.2071
Insured Company	ABC STUDIOS	Secondary Phone	
Production Title	UNTITLED HANNAH SIMONE PROJECT		

Location Address	5629 N Figueroa St, Los Angeles, CA, 90042
Location Type	Business
Prep Dates	3/25/2019 - 3/25/2019 04:00 - 07:00 1 day
Film Dates	3/25/2019 - 3/25/2019 07:00 - 20:00 1 day
Strike Dates	3/25/2019 - 3/26/2019 20:00 - 01:00
Open or Closed to the Public	Closed
Generic Conditions	*Certain service and personnel fees required by jurisdictional agencies are not collected by FilmL.A. Any such fees must be paid directly to the appropriate agency, and a separate invoice will be provided to the permittee. *LA CITY AND/OR LA COUNTY FIRE CHECKLIST ATTACHED TO FINAL PERMIT. THE PERMITTEE IS RESPONSIBLE FOR COMPLETING CHECKLIST PRIOR TO FILMING ACTIVITY AT THIS LOCATION. NON COMPLIANCE MAY RESULT IN ASSIGNMENT OF A FIRE OFFICER. All closures impacting sidewalks must be implemented per WATCH manual, CA MUTCD TA-28 & TA-29 Community Survey Obtained Equipment staging and vehicles may park on one side of the street only. Must comply with attached conditions Must Maintain 5' Clearance on Sidewalks/Walkways Must maintain local/emergency access No cast or crew parking on area streets No interference with merchant activity. Number of uniformed officers listed on the permit is a minimum requirement. Permittee remains responsible for deploying a sufficient number of uniformed officers to provide traffic and crowd control to ensure the safety of the film crew and the public. Traffic control must be done in accordance w/MUTCD Traffic Officers Required Uniformed officers shall have a copy of the film permit in their possession and are required to confirm that all traffic control signage devices are in place.
Please see attached document	F00149920-Agent_Letter.pdf

NOT A PERMIT

FilmL.A., Inc.
6255 W Sunset Blvd, 12th Floor
Hollywood, CA 90028
t: (213)977-8600 - f: (213)977-8601
www.filmla.com

Summary Information — Location

Permit Number F00149920
Production Company ABC STUDIOS
Insured Company ABC STUDIOS
Production Title UNTITLED HANNAH SIMONE PROJECT

Location Manager Rob Gibson
Primary Phone Mobile - 818.465.2071
Secondary Phone

Equipment on Location

Type	Quantity
5 or 10 ton trucks	5
Cast/Crew vehicles	75
Catering Truck	1
Cube Trucks	4
Generator	1
Honey Wagons	1
Picture vehicles	5
Portable restrooms	2
Stakebed Trucks	7
Trailers	5
Vans	4

Personnel on Location

Type	Quantity
Cast	5
Crew	75
Extras	5
FilmL.A. Monitor(s)	1
Off-Duty/Retired LAPD Officer(s)	2
Spot Check	1

Filming Activities Equipment on property; Equipment on sidewalk, in curb lane & across street; Interior and exterior dialogue; Intermittent pedestrian control; Intermittent traffic control - 2 minutes standard; ITC on Figueroa during NON-RUSH ONLY (NO ITC 0700-0900 & 1500-1900); Utilizing Posting from Location: (LOC:507394) 104 N Ave 56, Los Angeles, CA, 90042 ;

Jurisdiction **Political:** Los Angeles City - Council District 01 **Police:** Los Angeles Police Department **Fire:** Los Angeles City

Approvals LOS ANGELES CITY POLICE DEPARTMENT — Vincent Aguirre
FILML.A. MONITORS — Adam Meyer Approver

Coordinator Note MONITOR REQUIRED:
3/25; 0600-2000

*MONITOR TO FOLLOW PRODUCTION TO:
(LOC:507386) 5624 N Figueroa St, Los Angeles, CA, 90042
(LOC:507391) North and South Sidewalk on North Figueroa from Avenue 56 to Avenue 57 , Los Angeles , CA, 90042
(LOC:507394) 104 N Ave 56, Los Angeles, CA, 90042

Coordinator Note CITY LOT #635 -- 119 N. AVE 56
3/25; 20 SPACES
Approved by Field Deputy Bill Cody, CD1

NOT A PERMIT

FilmL.A., Inc.
6255 W Sunset Blvd, 12th Floor
Hollywood, CA 90028
t: (213)977-8600 - f: (213)977-8601
www.filmla.com

Summary Information — Location

Permit Number	F00149920	**Location Manager**	Rob Gibson
Production Company	ABC STUDIOS	Primary Phone	Mobile - 818.465.2071
Insured Company	ABC STUDIOS	Secondary Phone	
Production Title	UNTITLED HANNAH SIMONE PROJECT		

Parking

Base Camp 5461 N Figueroa St,
Location Type : Los Angeles, CA,
Other Location 90042

Crew Parking 6045 York Boulevard,
Location Type : Los Angeles, CA,
Other Location 90042

Parking Notes

Basecamp: (We will be loading in as early as 3:00am Monday, March 25)
(Old) Fallas Market Lot
5461 N. Figueroa St.

Crew Parking:
Los Angeles Police Museum
6045 York Blvd.
L.A. 90042

Extras Parking:
Big 5 Sporting Goods
6314 N. Figueroa St.
L.A. 90042
(Enter off of Garvanza Ave.)

CITY LOT #635 -- 119 N. AVE 56
3/25; 20 SPACES
Approved by Field Deputy Bill Cody, CD1

NOT A PERMIT

FilmL.A., Inc.
6255 W Sunset Blvd, 12th Floor
Hollywood, CA 90028
t: (213)977-8600 - f: (213)977-8601
www.filmla.com

Summary Information

Location

Permit Number	F00149920	**Location Manager**	Rob Gibson
Production Company	ABC STUDIOS	Primary Phone	Mobile - 818.465.2071
Insured Company	ABC STUDIOS	Secondary Phone	
Production Title	UNTITLED HANNAH SIMONE PROJECT		

Location Address 5624 N Figueroa St, Los Angeles, CA, 90042

Location Type Tattoo Shop

Prep Dates 3/25/2019 - 3/25/2019 06:00 - 09:00 1 day

Film Dates 3/25/2019 - 3/25/2019 09:00 - 13:00 1 day

Strike Dates 3/25/2019 - 3/25/2019 13:00 - 20:00

Open or Closed to the Public Open

Generic Conditions

*Certain service and personnel fees required by jurisdictional agencies are not collected by FilmL.A. Any such fees must be paid directly to the appropriate agency, and a separate invoice will be provided to the permittee.
*LA CITY AND/OR LA COUNTY FIRE CHECKLIST ATTACHED TO FINAL PERMIT. THE PERMITTEE IS RESPONSIBLE FOR COMPLETING CHECKLIST PRIOR TO FILMING ACTIVITY AT THIS LOCATION. NON COMPLIANCE MAY RESULT IN ASSIGNMENT OF A FIRE OFFICER.
All closures impacting sidewalks must be implemented per WATCH manual, CA MUTCD TA-28 & TA-29
Community Survey Obtained
Equipment staging and vehicles may park on one side of the street only.
Must comply with attached conditions
Must Maintain 5' Clearance on Sidewalks/Walkways
Must maintain local/emergency access
No cast or crew parking on area streets
No interference with merchant activity.
Number of uniformed officers listed on the permit is a minimum requirement.
Permittee remains responsible for deploying a sufficient number of uniformed officers to provide traffic and crowd control to ensure the safety of the film crew and the public.
Traffic control must be done in accordance w/MUTCD
Traffic Officers Required
Uniformed officers shall have a copy of the film permit in their possession and are required to confirm that all traffic control signage devices are in place.

Equipment on Location

Type	Quantity
5 or 10 ton trucks	5
Cast/Crew	75

Personnel on Location

Type	Quantity
Cast	5
Crew	75

NOT A PERMIT

FilmL.A., Inc.
6255 W Sunset Blvd, 12th Floor
Hollywood, CA 90028
t: (213)977-8600 - f: (213)977-8601
www.filmla.com

Summary Information — Location

Permit Number F00149920
Production Company ABC STUDIOS
Insured Company ABC STUDIOS
Production Title UNTITLED HANNAH SIMONE PROJECT

Location Manager Rob Gibson
Primary Phone Mobile - 818.465.2071
Secondary Phone

vehicles	
Catering Truck	1
Cube Trucks	4
Generator	1
Honey Wagons	1
Picture vehicles	5
Portable restrooms	2
Stakebed Trucks	7
Trailers	5
Vans	4

Extras	5
FilmL.A. Monitor(s)	1
Off-Duty/Retired LAPD Officer(s)	2
Spot Check	1

Filming Activities Equipment on property; Equipment on sidewalk, in curb lane & across street; Exterior Dialogue; Intermittent pedestrian control; Intermittent traffic control - 2 minutes standard; ITC on Figueroa during NON-RUSH ONLY (NO ITC 0700-0900 & 1500-1900); Exterior Walk & Talk ; Utilizing Posting from Location: (LOC:507394) 104 N Ave 56, Los Angeles, CA, 90042 ;

Jurisdiction **Political:** Los Angeles City - Council District 01 **Police:** Los Angeles Police Department **Fire:** Los Angeles City

Thomas Guide **Page:** 595 **Grid:** C3

Approvals LOS ANGELES CITY POLICE DEPARTMENT Vincent Aguirre

Coordinator Note CITY LOT #635 -- 119 N. AVE 56
3/25; 20 SPACES
Approved by Field Deputy Bill Cody, CD1

Parking

Base Camp 5461 N Figueroa St, Los Angeles, CA, 90042
Location Type :
Other Location

Crew Parking 6045 York Boulevard, Los Angeles, CA, 90042
Location Type :
Other Location

Parking Notes
Basecamp: (We will be loading in as early as 3:00am Monday, March 25)
(Old) Fallas Market Lot
5461 N. Figueroa St.

Crew Parking:
Los Angeles Police Museum

NOT A PERMIT

FilmL.A., Inc.
6255 W Sunset Blvd, 12th Floor
Hollywood, CA 90028
t: (213)977-8600 - f: (213)977-8601
www.filmla.com

Summary Information

Location

Permit Number	F00149920	**Location Manager**	Rob Gibson
Production Company	ABC STUDIOS	Primary Phone	Mobile - 818.465.2071
Insured Company	ABC STUDIOS	Secondary Phone	
Production Title	UNTITLED HANNAH SIMONE PROJECT		

6045 York Blvd.
L.A. 90042

Extras Parking:
Big 5 Sporting Goods
6314 N. Figueroa St.
L.A. 90042
(Enter off of Garvanza Ave.)

CITY LOT #635 -- 119 N. AVE 56
3/25; 20 SPACES
Approved by Field Deputy Bill Cody, CD1

NOT A PERMIT

Permit #F00149920

FilmL.A., Inc.
6255 W Sunset Blvd, 12th Floor
Hollywood, CA 90028
t: (213)977-8600 - f: (213)977-8601
www.filmla.com

Summary Information — Location

Permit Number	F00149920	**Location Manager**	Rob Gibson
Production Company	ABC STUDIOS	Primary Phone	Mobile - 818.465.2071
Insured Company	ABC STUDIOS	Secondary Phone	
Production Title	UNTITLED HANNAH SIMONE PROJECT		

Location Address North and South Sidewalk on North Figueroa from Avenue 56 to Avenue 57 , Los Angeles , CA, 90042

Location Type Sidewalk

Film Dates 3/25/2019 - 3/25/2019 10:00 - 13:30 1 day
3/25/2019 - 3/25/2019 14:00 - 17:00 1 day

Open or Closed to the Public Closed

Generic Conditions
*Certain service and personnel fees required by jurisdictional agencies are not collected by FilmL.A. Any such fees must be paid directly to the appropriate agency, and a separate invoice will be provided to the permittee.
*LA CITY AND/OR LA COUNTY FIRE CHECKLIST ATTACHED TO FINAL PERMIT. THE PERMITTEE IS RESPONSIBLE FOR COMPLETING CHECKLIST PRIOR TO FILMING ACTIVITY AT THIS LOCATION. NON COMPLIANCE MAY RESULT IN ASSIGNMENT OF A FIRE OFFICER.
All closures impacting sidewalks must be implemented per WATCH manual, CA MUTCD TA-28 & TA-29
Community Survey Obtained
Equipment staging and vehicles may park on one side of the street only.
Must comply with attached conditions
Must Maintain 5' Clearance on Sidewalks/Walkways
Must maintain local/emergency access
No cast or crew parking on area streets
No interference with merchant activity.
Number of uniformed officers listed on the permit is a minimum requirement. Permittee remains responsible for deploying a sufficient number of uniformed officers to provide traffic and crowd control to ensure the safety of the film crew and the public.
Traffic control must be done in accordance w/MUTCD
Traffic Officers Required
Uniformed officers shall have a copy of the film permit in their possession and are required to confirm that all traffic control signage devices are in place.

Please see attached document Figueroa St (BS curb & NS sidewalk) & Ave 57 (BS curb) - Untitled Hannah Simone Project.pdf

Equipment on Location

Type	Quantity
5 or 10 ton trucks	5
Cast/Crew	75

Personnel on Location

Type	Quantity
Cast	5
Crew	75

NOT A PERMIT

FilmL.A., Inc.
6255 W Sunset Blvd, 12th Floor
Hollywood, CA 90028
t: (213)977-8600 - f: (213)977-8601
www.filmla.com

Summary Information — Location

Permit Number F00149920
Production Company ABC STUDIOS
Insured Company ABC STUDIOS
Production Title UNTITLED HANNAH SIMONE PROJECT

Location Manager Rob Gibson
Primary Phone Mobile - 818.465.2071
Secondary Phone

vehicles	
Catering Truck	1
Cube Trucks	4
Generator	1
Honey Wagons	1
Picture vehicles	5
Portable restrooms	2
Stakebed Trucks	7
Trailers	5
Vans	4

Extras	5
FilmL.A. Monitor(s)	1
Off-Duty/Retired LAPD Officer(s)	4
Spot Check	1

Filming Activities Equipment on property; Equipment on sidewalk, in curb lane & across street; Exterior Dialogue; Intermittent pedestrian control; Intermittent traffic control - 2 minutes standard; ITC on Figueroa ; Exterior Walk & Talk ; Utilizing Posting from Location: (LOC:507394) 104 N Ave 56, Los Angeles, CA, 90042 ; ITC on Figueroa during NON-RUSH ONLY (NO ITC 0700-0900 & 1500-1900);

Jurisdiction **Political:** Los Angeles City - Council District 01 **Police:** Los Angeles Police Department **Fire:** Los Angeles City

Approvals

FILML.A. CLOSURES	Yulizza Ramirez
LOS ANGELES CITY DEPARTMENT OF PUBLIC WORKS	Vanessa Martin
LOS ANGELES CITY POLICE DEPARTMENT	Vincent Aguirre

Coordinator Note CITY LOT #635 -- 119 N. AVE 56
3/25; 20 SPACES
Approved by Field Deputy Bill Cody, CD1

Parking

Base Camp 5461 N Figueroa St, Los Angeles, CA, 90042
Location Type :
Other Location

Crew Parking 6045 York Boulevard, Los Angeles, CA, 90042
Location Type :
Other Location

Parking Notes
Basecamp: (We will be loading in as early as 3:00am Monday, March 25)
(Old) Fallas Market Lot
5461 N. Figueroa St.

Crew Parking:
Los Angeles Police Museum

NOT A PERMIT

FilmL.A., Inc.
6255 W Sunset Blvd, 12th Floor
Hollywood, CA 90028
t: (213)977-8600 - f: (213)977-8601
www.filmla.com

Summary Information — Location

Permit Number	F00149920	**Location Manager**	Rob Gibson
Production Company	ABC STUDIOS	Primary Phone	Mobile - 818.465.2071
Insured Company	ABC STUDIOS	Secondary Phone	
Production Title	UNTITLED HANNAH SIMONE PROJECT		

6045 York Blvd.
L.A. 90042

Extras Parking:
Big 5 Sporting Goods
6314 N. Figueroa St.
L.A. 90042
(Enter off of Garvanza Ave.)

CITY LOT #635 -- 119 N. AVE 56
3/25; 20 SPACES
Approved by Field Deputy Bill Cody, CD1

Lane / Full Closure SIDEWALK CLOSURE - N/S FIGUEROA FROM AVE 56 TO AVE 57

Approximate Footage 0 - 300

Date(s) 3/25/2019 to 3/25/2019 **Time(s)** 14:00 to 17:00

Lane / Full Closure B/S CURB LANE CLOSURE: AVE 57, FIGUEROA - MARMION WAY
B/S CURB LANE CLOSURE: FIGUEROA ST., AVE 56 - AVE 57

Approximate Footage 0 - 300

Date(s) 3/25/2019 to 3/25/2019 **Time(s)** 00:00 to 23:59

NOT A PERMIT

FilmL.A., Inc.
6255 W Sunset Blvd, 12th Floor
Hollywood, CA 90028
t: (213)977-8600 - f: (213)977-8601
www.filmla.com

Summary Information — Location

Permit Number	F00149920	**Location Manager**	Rob Gibson
Production Company	ABC STUDIOS	Primary Phone	Mobile - 818.465.2071
Insured Company	ABC STUDIOS	Secondary Phone	
Production Title	UNTITLED HANNAH SIMONE PROJECT		

Location Address 104 N Ave 56, Los Angeles, CA, 90042

Location Type Restaurant

Prep Dates 3/25/2019 - 3/25/2019 07:00 - 13:00 1 day

Film Dates 3/25/2019 - 3/25/2019 13:00 - 16:00 1 day

Strike Dates 3/25/2019 - 3/25/2019 17:00 - 20:00

Open or Closed to the Public Closed

Generic Conditions

*Certain service and personnel fees required by jurisdictional agencies are not collected by FilmL.A. Any such fees must be paid directly to the appropriate agency, and a separate invoice will be provided to the permittee.
*LA CITY AND/OR LA COUNTY FIRE CHECKLIST ATTACHED TO FINAL PERMIT. THE PERMITTEE IS RESPONSIBLE FOR COMPLETING CHECKLIST PRIOR TO FILMING ACTIVITY AT THIS LOCATION. NON COMPLIANCE MAY RESULT IN ASSIGNMENT OF A FIRE OFFICER.
All closures impacting sidewalks must be implemented per WATCH manual, CA MUTCD TA-28 & TA-29
Community Survey Obtained
Equipment staging and vehicles may park on one side of the street only.
Must comply with attached conditions
Must Maintain 5' Clearance on Sidewalks/Walkways
Must maintain local/emergency access
No cast or crew parking on area streets
No interference with merchant activity.
Number of uniformed officers listed on the permit is a minimum requirement. Permittee remains responsible for deploying a sufficient number of uniformed officers to provide traffic and crowd control to ensure the safety of the film crew and the public.
Traffic control must be done in accordance w/MUTCD
Traffic Officers Required
Uniformed officers shall have a copy of the film permit in their possession and are required to confirm that all traffic control signage devices are in place.

Equipment on Location

Type	Quantity
5 or 10 ton trucks	5
Cast/Crew	75

Personnel on Location

Type	Quantity
Cast	5
Crew	75

NOT A PERMIT

FilmL.A., Inc.
6255 W Sunset Blvd, 12th Floor
Hollywood, CA 90028
t: (213)977-8600 - f: (213)977-8601
www.filmla.com

Summary Information — Location

Permit Number F00149920
Production Company ABC STUDIOS
Insured Company ABC STUDIOS
Production Title UNTITLED HANNAH SIMONE PROJECT

Location Manager Rob Gibson
Primary Phone Mobile - 818.465.2071
Secondary Phone

vehicles	
Catering Truck	1
Cube Trucks	4
Generator	1
Honey Wagons	1
Picture vehicles	5
Portable restrooms	2
Stakebed Trucks	7
Trailers	5
Vans	4

Extras	5
FilmL.A. Monitor(s)	1
Off-Duty/Retired LAPD Officer(s)	4
Spot Check	1

Filming Activities Equipment on property; Equipment on sidewalk, in curb lane & across street; Exterior Dialogue; Intermittent pedestrian control; Intermittent traffic control - 2 minutes standard; ITC on Figueroa during NON-RUSH ONLY (NO ITC 0700-0900 & 1500-1900);

Jurisdiction **Political:** Los Angeles City - Council District 01 **Police:** Los Angeles Police Department **Fire:** Los Angeles City

Thomas Guide **Page:** 595 **Grid:** C3

Approvals LOS ANGELES CITY DEPARTMENT OF PUBLIC WORKS — Vanessa Martin
LOS ANGELES CITY POLICE DEPARTMENT — Vincent Aguirre

Coordinator Note CITY LOT #635 -- 119 N. AVE 56
3/25; 20 SPACES
Approved by Field Deputy Bill Cody, CD1

Parking

Base Camp
Location Type : 5461 N Figueroa St, Los Angeles, CA, 90042
Other Location

Crew Parking
Location Type : 6045 York Boulevard, Los Angeles, CA, 90042
Other Location

Parking Notes
Basecamp: (We will be loading in as early as 3:00am Monday, March 25)
(Old) Fallas Market Lot
5461 N. Figueroa St.

Crew Parking:
Los Angeles Police Museum

NOT A PERMIT

FilmL.A., Inc.
6255 W Sunset Blvd, 12th Floor
Hollywood, CA 90028
t: (213)977-8600 - f: (213)977-8601
www.filmla.com

Summary Information — Location

Permit Number	F00149920	**Location Manager**	Rob Gibson
Production Company	ABC STUDIOS	Primary Phone	Mobile - 818.465.2071
Insured Company	ABC STUDIOS	Secondary Phone	
Production Title	UNTITLED HANNAH SIMONE PROJECT		

6045 York Blvd.
L.A. 90042

Extras Parking:
Big 5 Sporting Goods
6314 N. Figueroa St.
L.A. 90042
(Enter off of Garvanza Ave.)

CITY LOT #635 -- 119 N. AVE 56
3/25; 20 SPACES
Approved by Field Deputy Bill Cody, CD1

Posting "No Parking" signs W/S OF N. AVE. 55, N. FIGUEROA ST. TO MARMION WAY (INCLUDES METERED SPACES) (POSSIBLE BASE CAMP LOT)
B/S OF N. AVE. 56, N. FIGUEROA ST. TO MARMION WAY (INCLUDES METERED SPACES)
B/S OF N. AVE. 57, N. FIGUEROA ST. TO MARMION WAY (INCLUDES METERED SPACES)
B/S OF N. FIGUEROA ST., NORTH AND SOUTH AVE. 56 TO NORTH AND SOUTH AVE. 57 (INCLUDES METERED SPACES)
N/S. OF N. FIGUEROA ST., N. AVE. 56 TO N. AVE. 55 (INCLUDES METERED SPACES)

Approximate Footage more than 1800 **Log Number** 236234

Date(s) 3/25/2019 to 3/25/2019 **Time(s)** 00:00 to 00:00

Posting "No Parking" signs B/S OF GARVANZA AVE, N. FIGUEROA ST. TO N. AVE. 63 (POSSIBLE BASE CAMP LOT)
B/S OF N. AVE 63, GARVANZA AVE TO YORK BLVD

Approximate Footage 1501 - 1800 **Log Number** 236237

Date(s) 3/25/2019 to 3/25/2019 **Time(s)** 00:00 to 00:00

NOT A PERMIT

Appointment of Stanley Production Services
As Authorized Agent and Representative

I certify that I am a representative of ABC Studios ("Principal") and am authorized to enter into binding contractual agreements on its behalf. I further certify that I am authorized by Principal to appoint other representatives and agents for Principal and to give such representatives and agents authority to enter into and bind Principal to agreements relating to the issuance of and compliance with location film (e.g. theatrical, television, commercial and other motion. picture filming) and still photographic permits, including the permits themselves and any riders to such permits. Acting on behalf of Principal in my capacity as its authorized representative, I appoint Stanley Production Services and it employees and agents SPS as Principal's authorized representatives and agents to apply for location film (e.g. theatrical, television, commercial and other motion. picture filming) and still photographic permits on behalf of Principal through FilmLA, Inc. for any city, county or through any other jurisdictions where FilmLA, Inc. operates, to negotiate, discuss, accept, modify, agree to and bind Principal to the terms and conditions of such permits (including all restrictions and/or community guidelines applicable to any such permit); and to execute such permits on behalf of Principal. Principal understands, acknowledges and agrees that it (and/or its insurer) remains responsible and liable for all obligations imposed by or incidental to any permit or rider issued to Principal signed by any employee or agent of (including any coordinator, runner or messenger used by) SPS Principal further agrees to comply with the terms and conditions of any such permits and hereby appoint SPS as an authorized representative to facilitate compliance with such terms and conditions following issuance of any such permits and to enter into agreements for Principal with respect thereto. Any person, agency, entity, or organization (including FilmLA, Inc. and any city, county or other jurisdictions where FilmLA, Inc. operates) may rely upon this appointment and need not obtain further authorization for any act described herein. An original or faxed copy of this appointment shall be sufficient, and may be treated as an original for your purposes. The appointment may be revoked by Principal at any time in writing delivered to FilmLA, Inc., but in any case shall expire one (1) year from the date of execution set forth below.

I declare under penalty of perjury under the laws of the State of California that I am authorized to appoint SPS as agent for Principal, and based upon that authority I hereby appoin SPS as Principal's agent as set forth herein.

Date: 3/22/19

Rob Gibson

Representative's Signature

Representative's Name (Please Print)

Locations

Representative's Title (Please Print)

ABC Studios

Name of Principal (i.e. company name) (Please Print)

Street: 14130 Riverside Dr. Suite 210
City: Sherman Oaks
State: CA
ZIP: 91423

Principal's Mailing Address (Please Print)

818-465-2071

Principal's Phone Number (Please Print)

Stanley Production Services

957 Woodlawn Dr
Thousand Oaks Ca 91360

NOT A PERMIT

Permit #F00149920

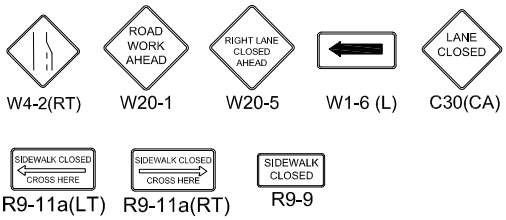

Ⓢ TRAFFIC SIGNAL
● TRAFFIC CONE
TYPE I W/ SIGN
HIGH LEVEL WARNING DEVICE

ALL TRAFFIC CONTROL WILL BE INSTALLED TO MEET OR EXCEED THE MUTCD AND WATCH MINIMUM REQUIREMENTS

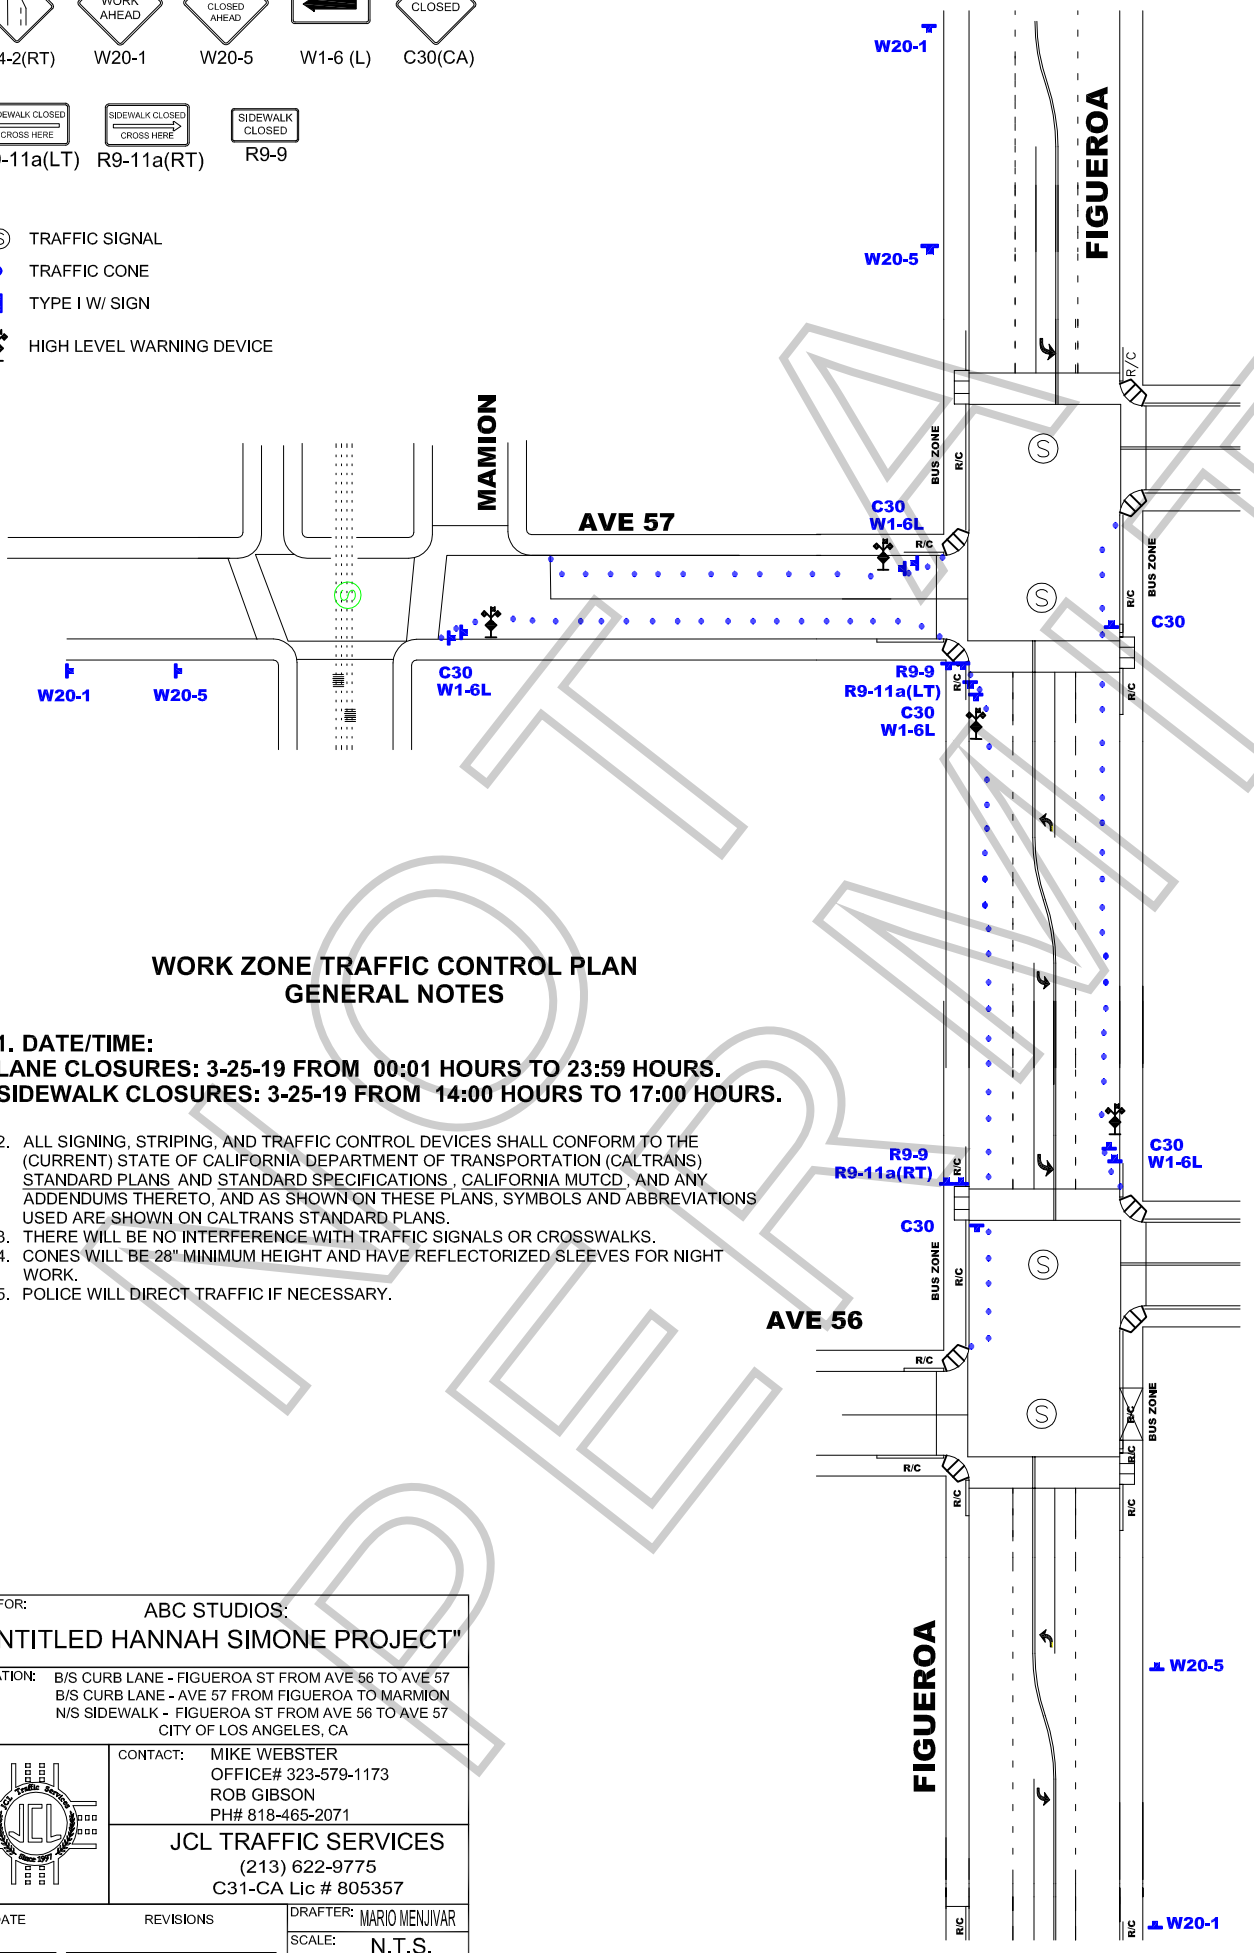

WORK ZONE TRAFFIC CONTROL PLAN
GENERAL NOTES

1. DATE/TIME:
LANE CLOSURES: 3-25-19 FROM 00:01 HOURS TO 23:59 HOURS.
SIDEWALK CLOSURES: 3-25-19 FROM 14:00 HOURS TO 17:00 HOURS.

2. ALL SIGNING, STRIPING, AND TRAFFIC CONTROL DEVICES SHALL CONFORM TO THE (CURRENT) STATE OF CALIFORNIA DEPARTMENT OF TRANSPORTATION (CALTRANS) STANDARD PLANS AND STANDARD SPECIFICATIONS , CALIFORNIA MUTCD , AND ANY ADDENDUMS THERETO, AND AS SHOWN ON THESE PLANS, SYMBOLS AND ABBREVIATIONS USED ARE SHOWN ON CALTRANS STANDARD PLANS.
3. THERE WILL BE NO INTERFERENCE WITH TRAFFIC SIGNALS OR CROSSWALKS.
4. CONES WILL BE 28" MINIMUM HEIGHT AND HAVE REFLECTORIZED SLEEVES FOR NIGHT WORK.
5. POLICE WILL DIRECT TRAFFIC IF NECESSARY.

NOT A PERMIT

TCP FOR: ABC STUDIOS:
"UNTITLED HANNAH SIMONE PROJECT"

LOCATION: B/S CURB LANE - FIGUEROA ST FROM AVE 56 TO AVE 57
B/S CURB LANE - AVE 57 FROM FIGUEROA TO MARMION
N/S SIDEWALK - FIGUEROA ST FROM AVE 56 TO AVE 57
CITY OF LOS ANGELES, CA

CONTACT: MIKE WEBSTER
OFFICE# 323-579-1173
ROB GIBSON
PH# 818-465-2071

JCL TRAFFIC SERVICES
(213) 622-9775
C31-CA Lic # 805357

DATE | REVISIONS

DRAFTER: MARIO MENJIVAR
SCALE: N.T.S.
FILM LA: CP